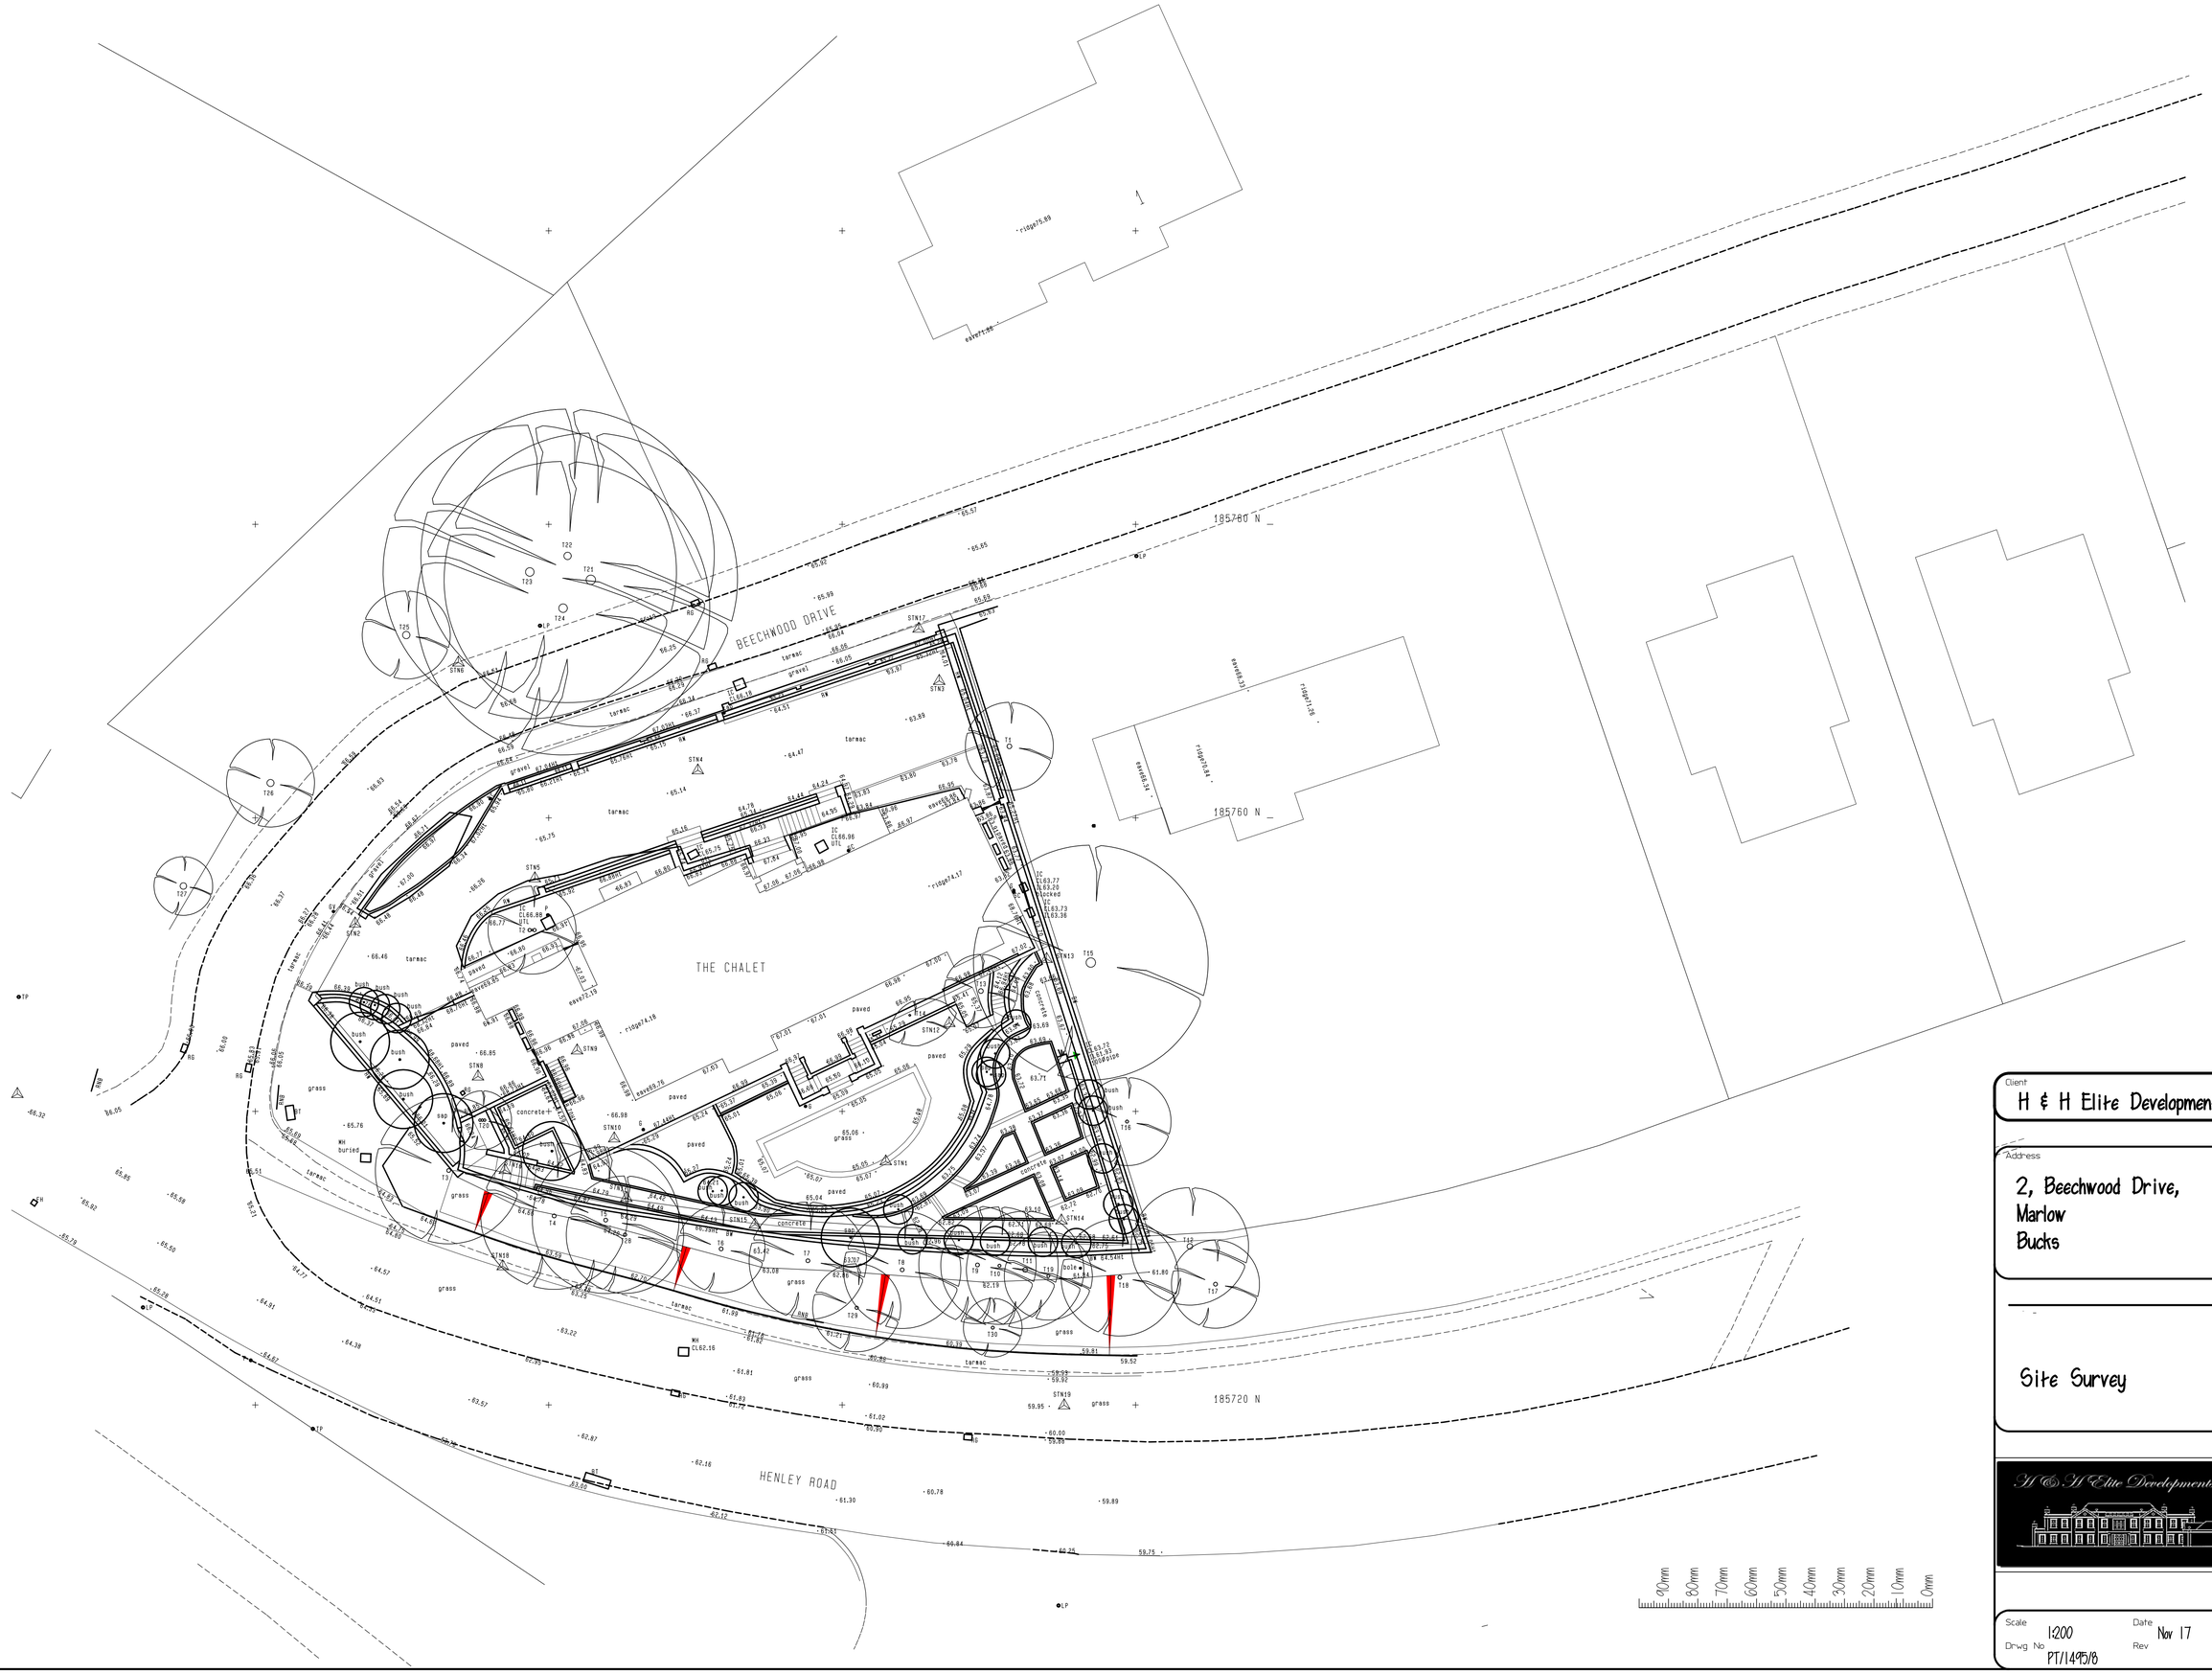

Client
H & H Elite Developments

Address
2, Beechwood Drive,
Marlow
Bucks

Site Survey

H & H Elite Developments Ltd

Scale 1:200
Date Nov 17
Drwg No PT/1495/8
Rev