The copyright of all designs, drawings, schedules, specifications and any other documentation prepared by DAP Architecture Ltd. in relation to this project shall remain the property of DAP Architecture Ltd. and must not be reissued loaned or copied without prior written consent.

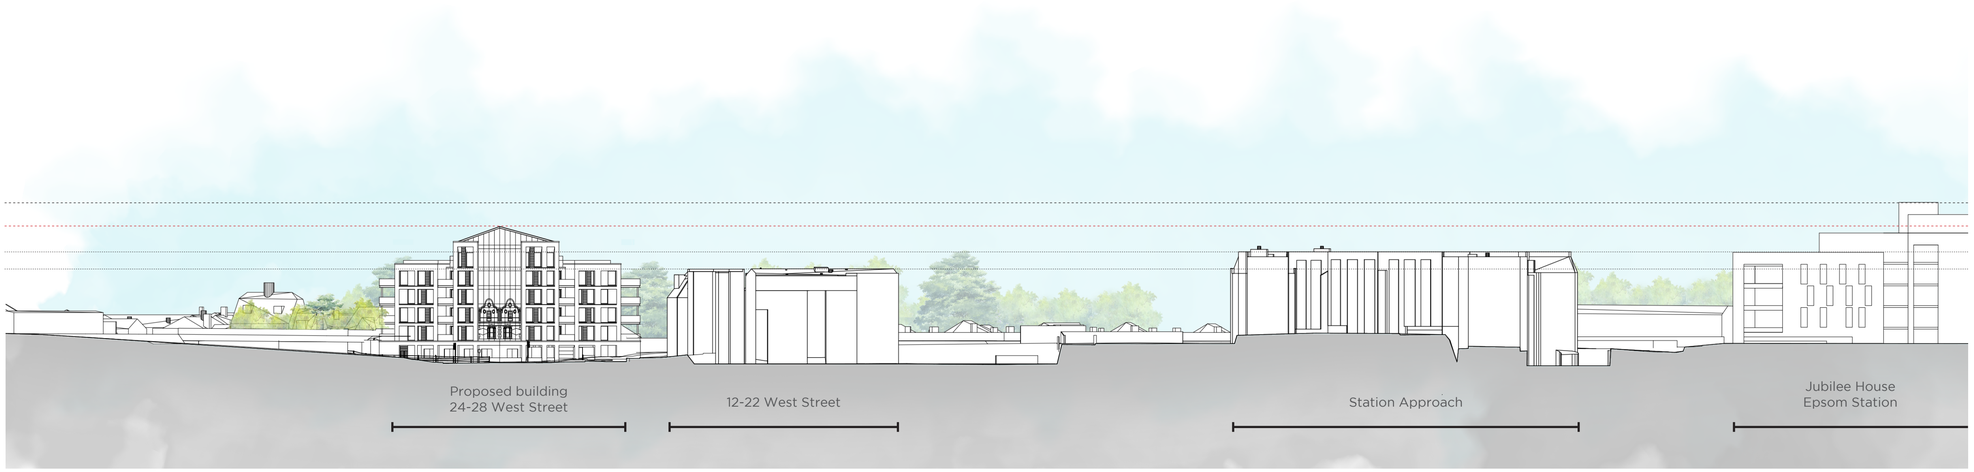

PROPOSED SITE SECTION

1:500
0m 5m 15m 30m

24-28 WEST STREET
PROPOSED SITE-SECTION
EPSOM
SURREY
KT18 7RG
QUANTA HOMES LTD.
24.05.2022 1:500@A1 PROJECT 1834
315.00
www.daparchitecture.co.uk

AS PROPOSED SITE SECTION