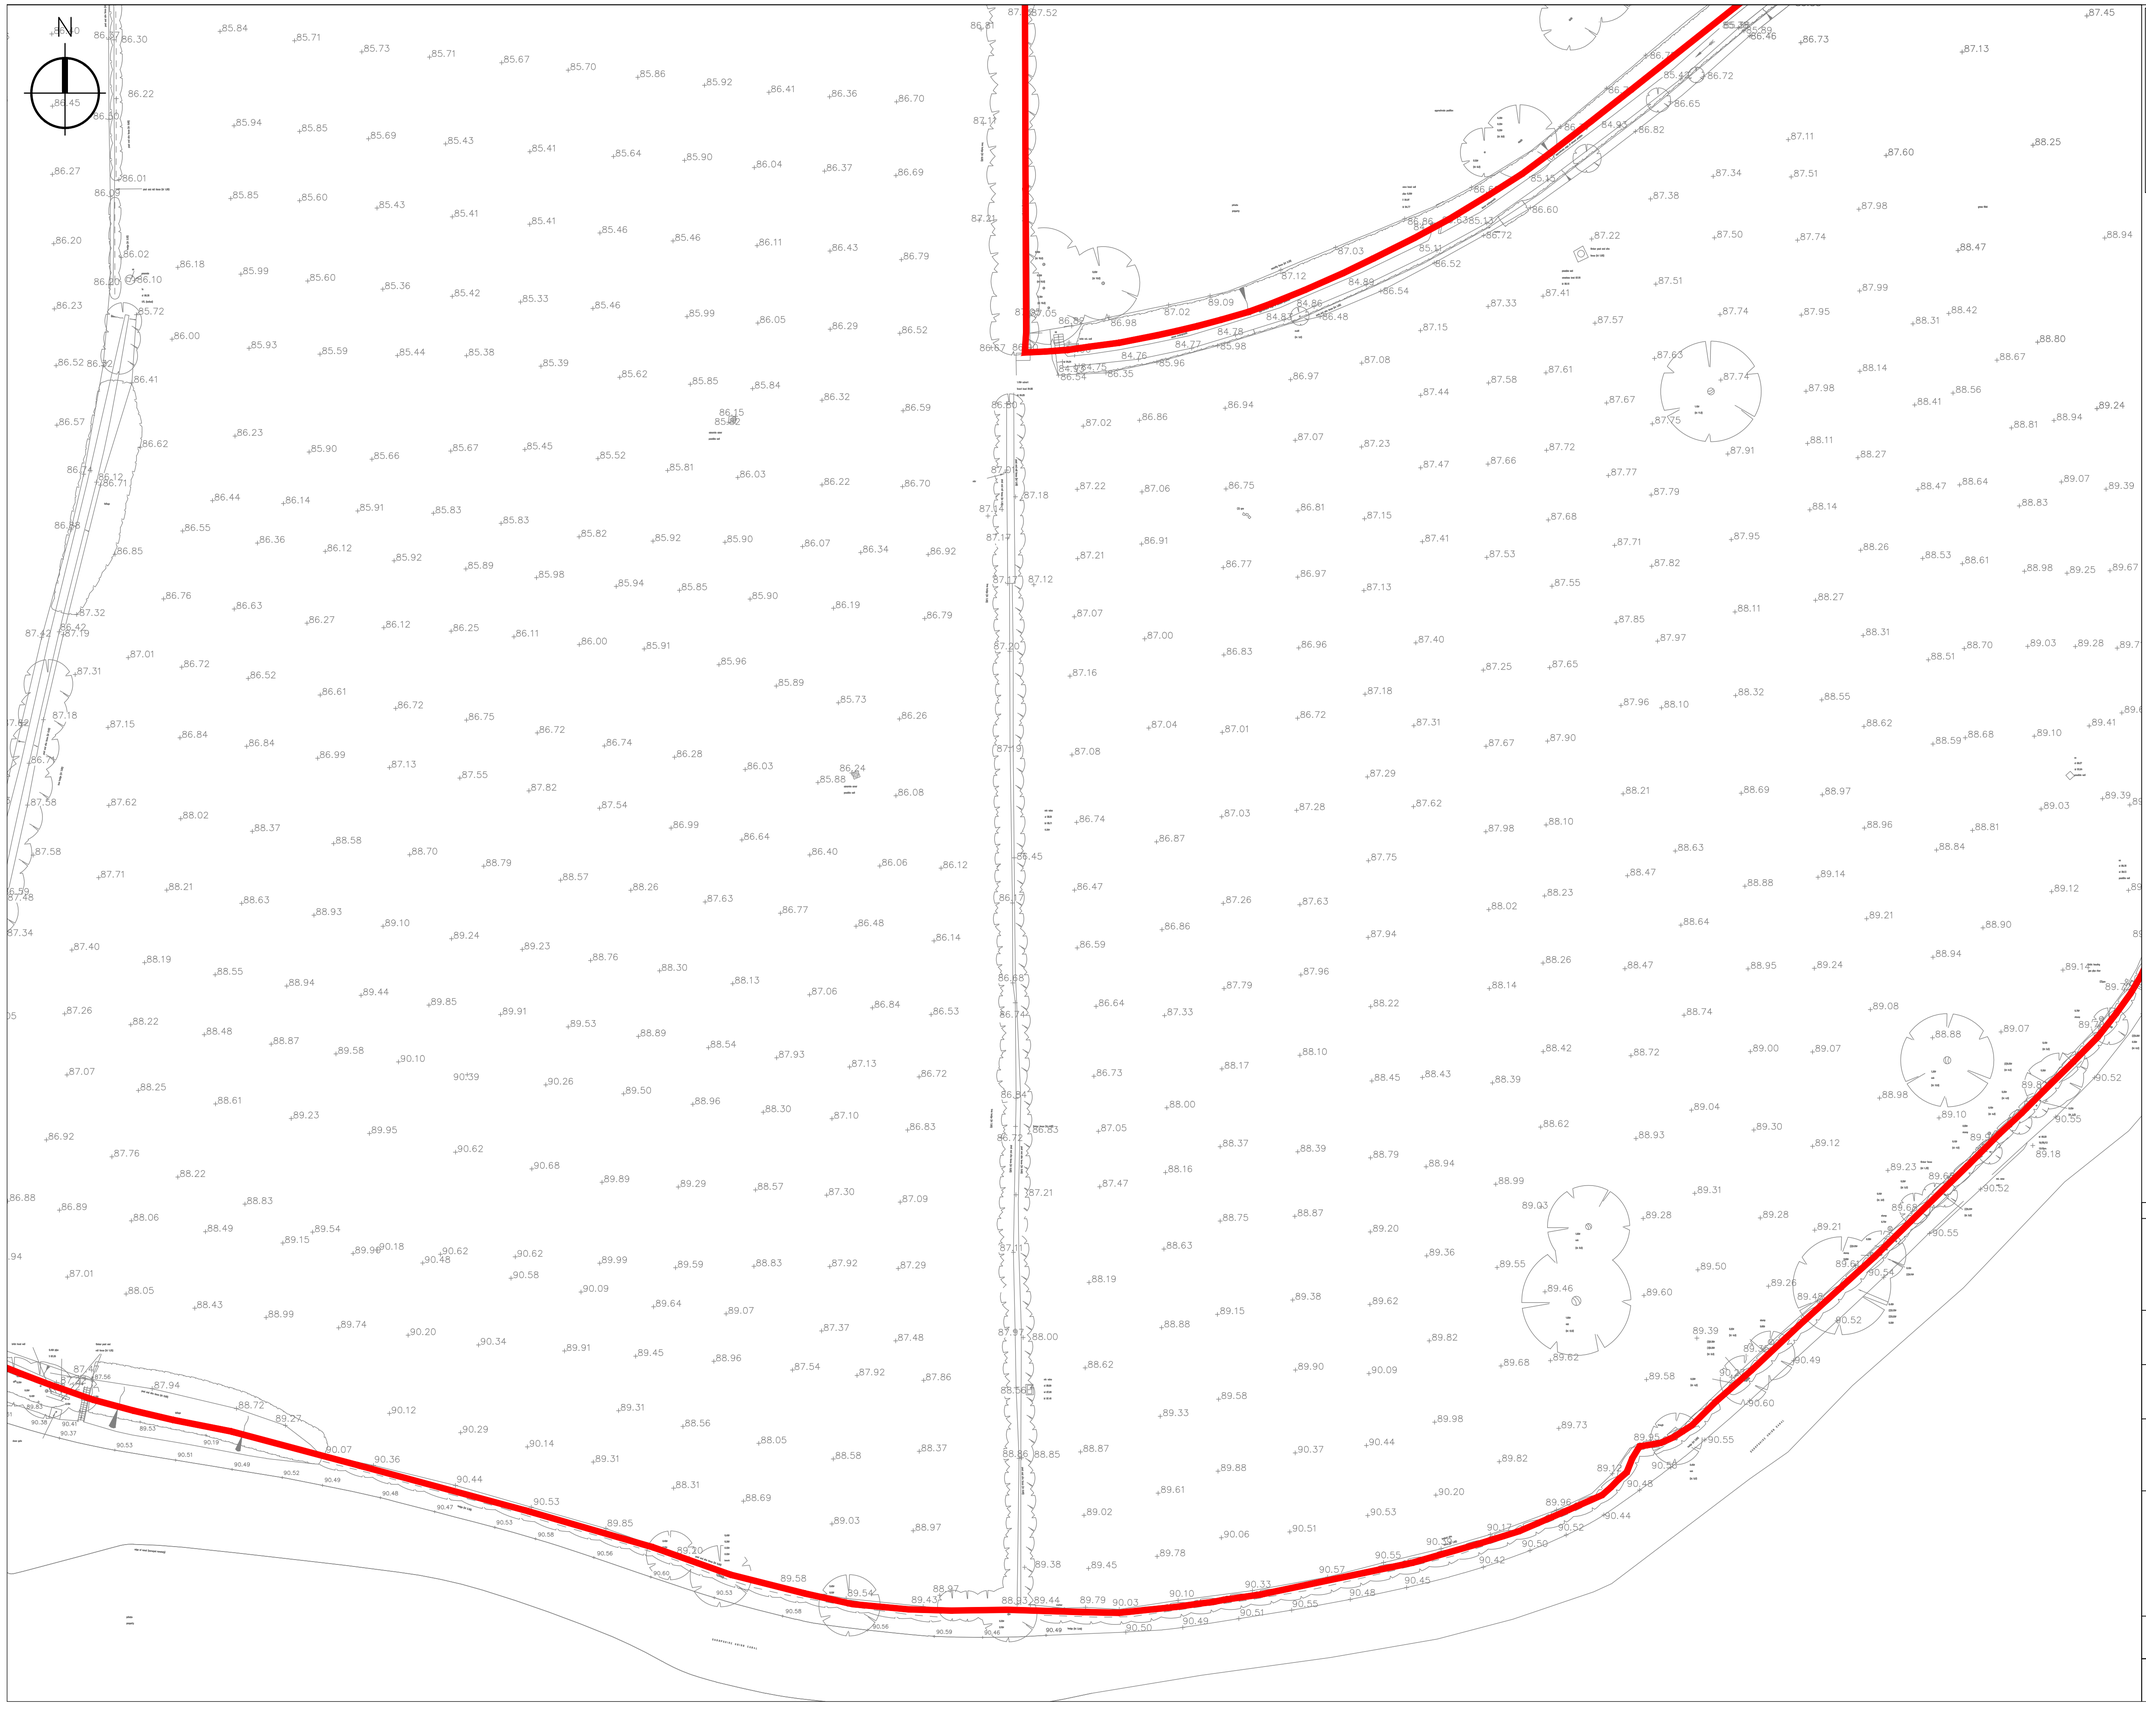

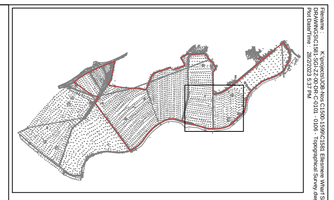

Rev.	Description	Rev. by	Date

Shepherd Gilmour
Consulting Engineers
3rd Floor Phoenix House,
45 Cross Street,
Manchester, M2 4JF
T: 0161 837 1500 W: www.sginfrastructure.co.uk

Client
Formal Investments

Architect
Roberts Limbrick

Project
Canalside Development, Ellesmere

Title
Topographical Survey
Sheet 5 of 6

Date	07.03.2023	Drawn By	WC
Size	A1	Checked By	DOR
Scale	1:500	Approved By	DOR

Dwg. No. **C1581-SGI-ZZ-00-DR-C-0105** Rev **P1**