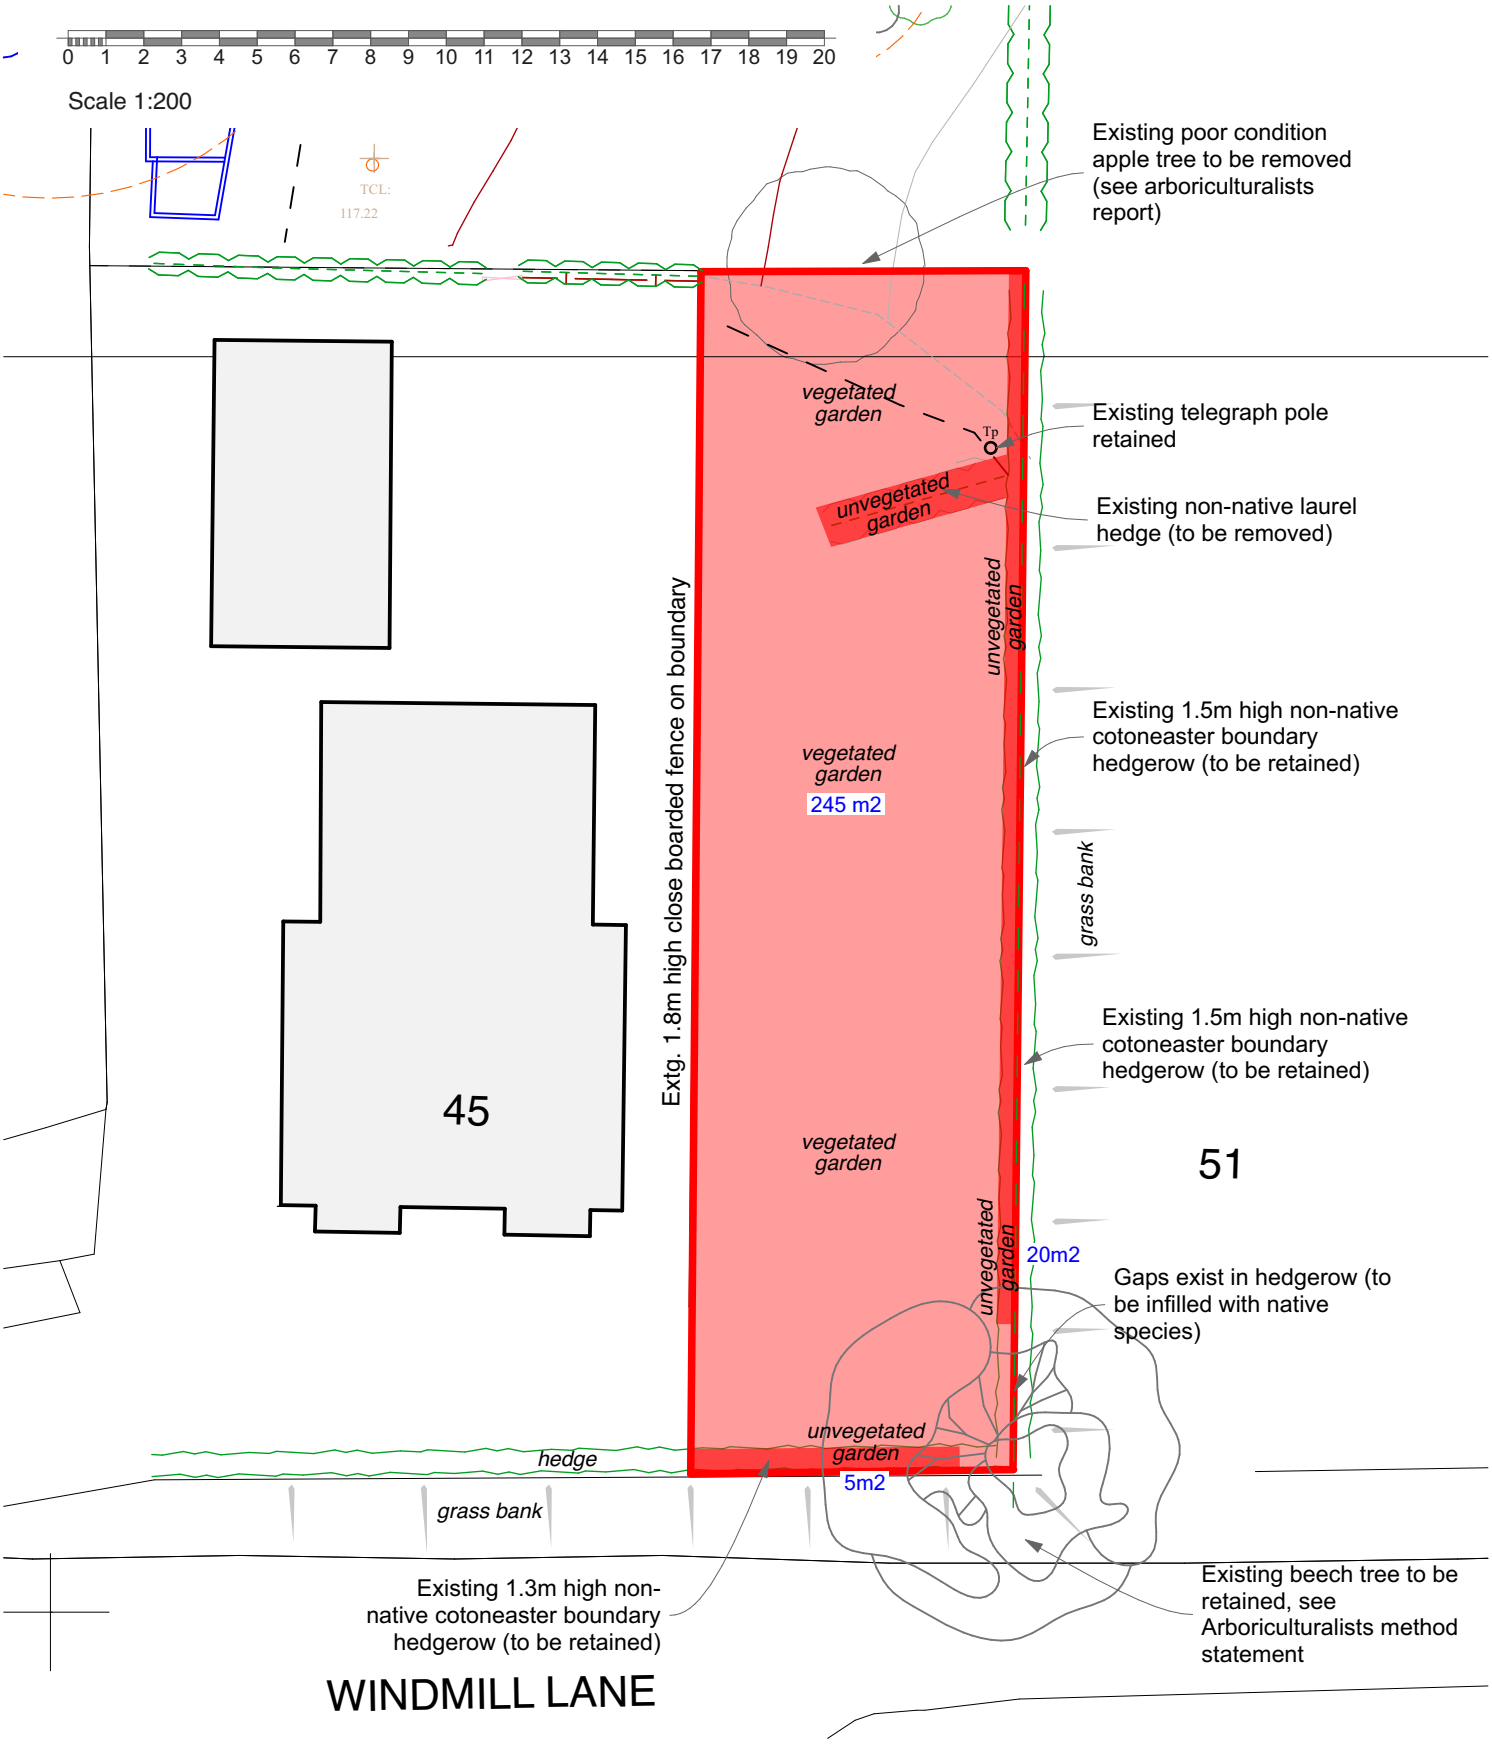

Baseline Habitat 1:200

Project:	New dwelling to:		
	Land to east of 'Glenside', 45 Windmill Lane, Alton, Hampshire GU34 2SN	Date:	August 2025
Title:	Baseline Habitat	Drawing No:	2501-PL-04